Intermountain Park City Hospital

H

Staff Parking

(Except 1st Floor of Parking Terrace)

ED Physician & 1st Responder Parking

ED Patient Parking

Staff Parking / Visitor Parking

PARK CITY MEDICAL CENTER EXISTING BUILDING

Staff and Visitor Parking

PARK CITY MEDICAL CENTER ADDITION

Staff Parking

Staff Parking

Staff Parking

Valet Lot

Education / Patient and Visitor Parking

A5 SITE PLAN - OVERALL
SCALE 1" = 80'-0"

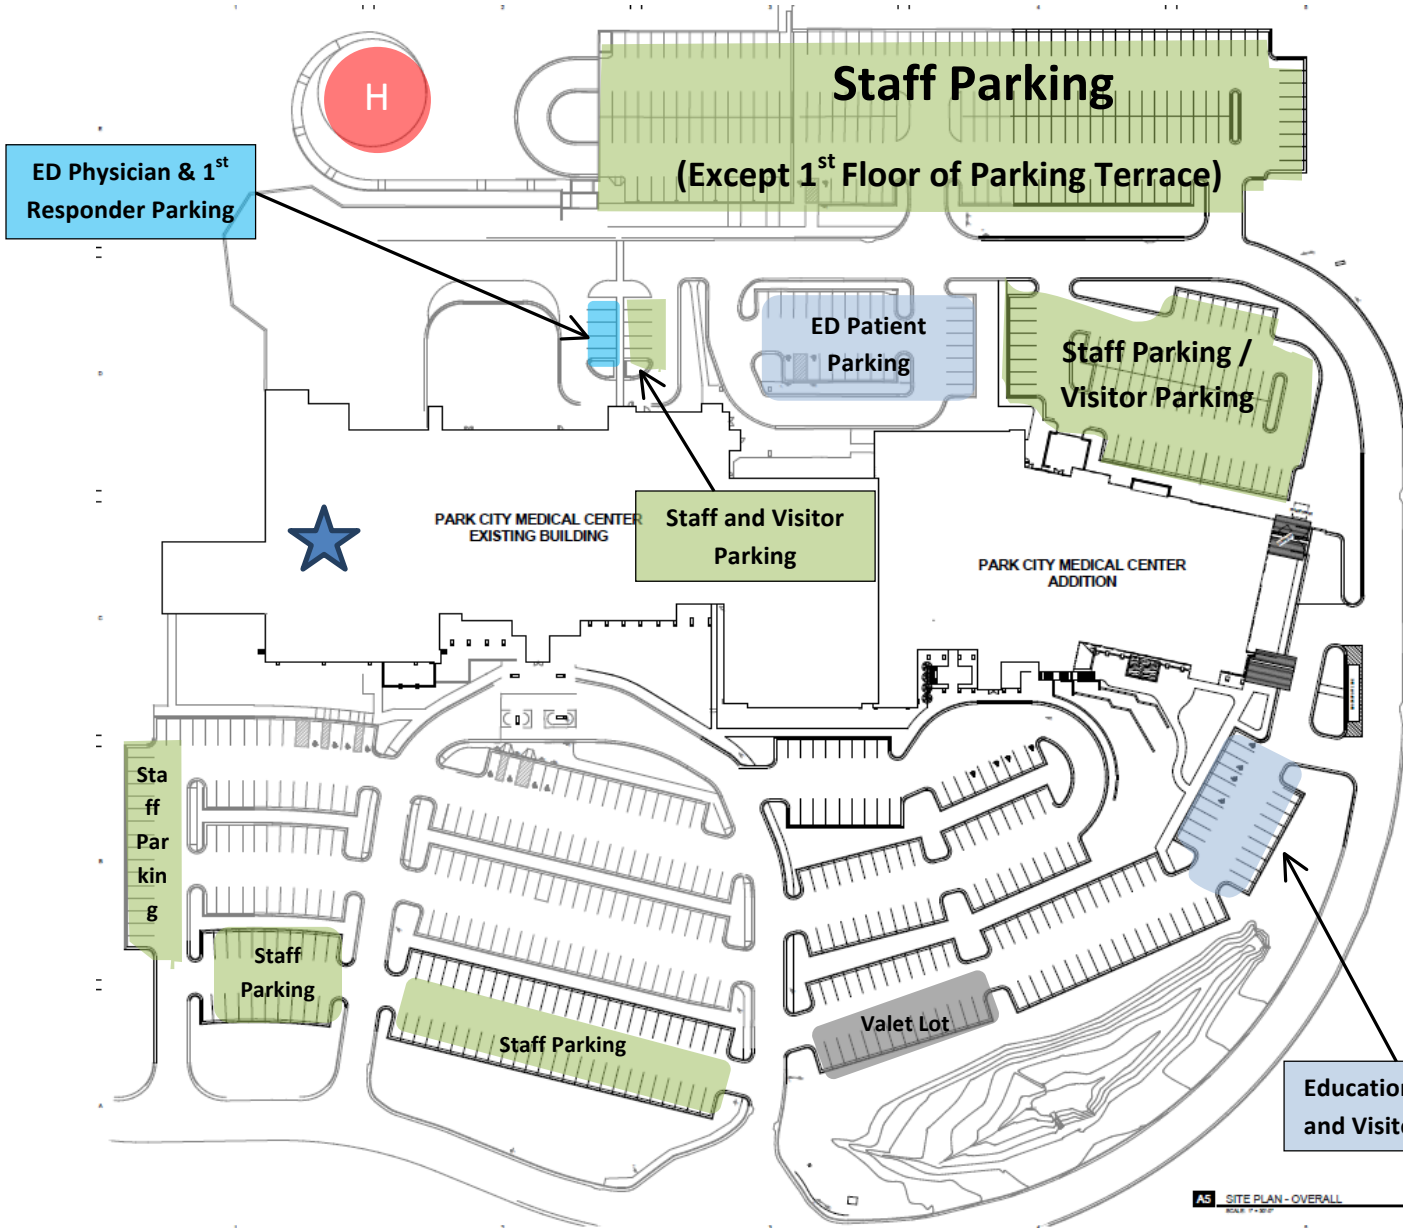## Dr. Charles C. Rich

Driving Directions from Salt Lake City, UT to the Rosenberg Cooley Metcalf Clinic at
900 Round Valley Drive, Suite 100, Park City:

· I-80 East
· Take the US-40 exit, Exit 146, toward Heber/Vernal
· Merge onto US-40 E toward Heber/Vernal
· Take Exit 4 toward Park City/Kamas
· Turn Right onto UT-248
· Turn Right at light Round Valley Dr.
The Rosenberg Cooley Metcalf clinic is located on the north side of the new Intermountain Park City Medical Center.

To make an appointment with Dr. Rich or to speak with the staff please contact Dr. Rich at his Salt Lake office at 801-507-9555 or Toll Free at 866-804-2193. For assistance to the Rosenberg Cooley Metcalf Clinic please contact their office at 435-655-6600.